Secrt. II-27—35,000—27-10-47.

E+.P.H. (1948) Department.

7S. SERIES.

G.O. NO. 2430 P.H.

Dated 15.7.48

[Despatch Abstract.]

Buildings — Govt. Hospital - Condition
Shifting of the Post mortem Shed
Deferred —

Coondapoor, 29th Nov.1947.

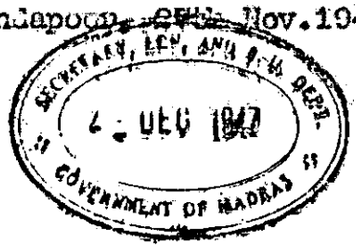

J.S.(PH)
Please examine and put up.
sd/3/12
H.M.(PH)

To

The Premier,
Government of Madras,
MADRAS.

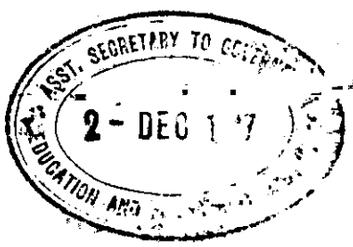

9c4958

THE UNDERSIGNED BEGS TO STATE AS FOLLOWS:-

1. That the postmortem shed and the quarantine shed attached to the Government Hospital, Coondapoor, South Canara District are close to the Court Compound of the Stationery Sub Magistrate, Coondapoor, they being within 10 yards from the compound of the latter.

2. Large number of the members of the public including the undersigned who practice as pleaders in the said Court, attend the Court almost daily.

3. Dead bodies of persons from various distant parts of the Taluk are brought to the post-mortem shed, mostly after 24 hours of death and some times even after 3 or 4 days for the purpose of post-mortem examination and kept in the post-mortem shed for a number of hours. The body emits foul unbearable smell and the public who attend the Court feel very great inconvenience. So also by the ~~maximum~~ presence of patients in the quarantine shed.

4. There is ample space within the Hospital Compound for housing these sheds without inconvenience to others and the cost of construction is not much. This inconvenience was repeatedly brought to the notice of the Government at various times, but since no popular Government was in power, the request was not attended to, so far.

5. It is therefore prayed that the said sheds or at least the post-mortem shed may be ordered to be removed and built elsewhere.

COONDAPOOR. -11-1947.

M. Ananthaya - Advocate
Ramappa and Kalkhein Advocates

Copy to The District Medical Officer, South Canara.
The Minister of Public Health, Madras.

P.T

Mr. Viswanatha Shetty
Advocate

Y. Narayanaswamy Advocate

IRs by Advocate

M. Subbarao Advocate

Y. Jagadish Shetty
Advocate

S. Subbanna Shetty
Advocate

Advocate.

Encl.: No 94958-1D3 P.H. dt 6.12.47
Referred to the S.G
for early remarks.

6.12.47

4.12.47

The S.G 7/12/47
(with a copy of CF)

7/12/47

Medical Department.

From

Col.S.L.Bhatia, CIE.,MC.,MA.,MD (Cantab), FRCP (Lond), FRS (Ed),
Surgeon-General with the Govt. of Madras, Madras 6.

To

The Secretary to Government,
Education and Public Health Department.

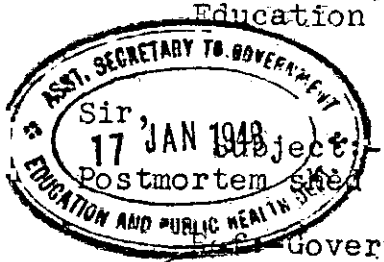

R.No. 104771-M.1, dated 16th January 1948.

Sir,

Subject:- Buildings - Govt. nospital, Coondapoor - shifting of the Postmortem shed -

---

Government endorsement No. 94958-1-D.3 P.H., dated 6-12-47.

In continuation of this office letter No. 41749-M.1 dated 27-6-47, I forward herewith for the information of Government, a copy of letter No. 12/48* dated 6-1-1948 of the District Medical Officer, South Kanara, Mangalore, agreeing to shift the existing postmortem shed at Coondapoor to the Ghandi Maidan near the Protestant Cemetry.

I agree with remarks of the District Medical Officer.

Your obedient servant,

for Surgeon-General with the Govt.of Madras.

*Copy of letter.

As far as I am aware, there has been only one petition received in this office before and that was from one K.V.K. Nambiar and copy received here on 27-5-47. I had informed him that as the postmortem shed was there for 30 years, while his occupation of the house was only since 28-2-1947, he has no reason to complain as he deleberately got into the house knowing full well, the nearness of the house to the postmortem shed and Infectious sheds - vide F.Dis.1059/47 dated 18-6-47 sent to your office.

As for the petition of the pleaders, I beg to submit that there is

p.t.o.

absolutely no space in the hospital compound to construct the postmortem shed and infectious shed. Even the Maternity block which the Coondapoor public is so anxious to have can be squeezed in, on the compound with difficulty only.

I met the concerned petitioners during my inspection of Coondapoor on 8-12-47. They had to admit that the two sheds are at the back of the Stationary Sub Magistrate's Courts and not 10 yards but about 30 yards from the main building, but that the latrine attached to the Stationary Sub Magistrate's Court is really near the two sheds. They showed me a plot about 1½ furlong away from the hospital in Naribedana behind the protestant cemetry and not used by the public. The plot is Government Land and is part of an extension area known as Ghandi Maidan. This is suitable for postmortem shed, but not for Infectious shed, as Ghandi Maidan is likely to be used by the public at large and under the circumstances, if funds permits the postmortem shed may be shifted and a pathway made to the place. I cannot recommend transfer of the Infectious shed from the present site.

/True copy/

for Surgeon-General with the Govt.of Madras.

pvs/15-1.

E PH

Q3

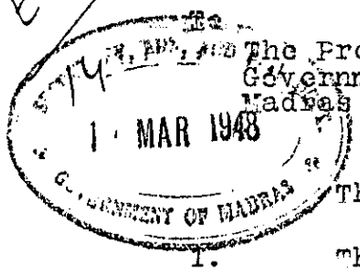

To

The Premier,
Government of Madras
Madras

The undersigned begs to submit as follows :-

1. That a petition was submitted by the undersigned in November last praying that the post mortem shed and quarantine shed attached to the Government Hospital Coondapoor South Kanara District may be kindly removed and built elsewhere.

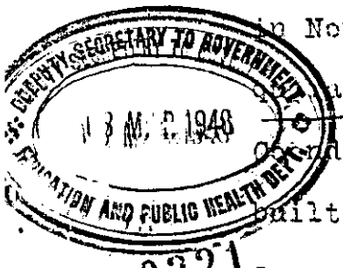

20321

2. That in pursuance of the said representations, the District Medical Officer South Kanara District was pleased to visit the place and he was fully satisfied that the above 2 buildings should be removed and built elsewhere. He was satisfied that the quarantine shed may be housed within the Hospital Compound and the post mortem shed may be built in the Government land a short distance away in Naribena.

3. That the undersigned are sorry to inform that no further steps appear to have been taken though the D.M.O. visited several months ago.

4. It is prayed that the matter may be kindly expedited and the demolition of these buildings and their construction elsewhere may be ordered as early as possible.

We beg to remain,

Coondapoor,

6th March 1948

1. M. Ananthaya Advocate
2. [illegible] Advocate
3. [illegible] Advocate
4. [illegible]
5. S. Subbanna Hegde Advocate.
6. [illegible]
7. [illegible] Advocate
8. [illegible] Advocate.

Copy to

1. The Minister for Public Health Govt of Madras
2. The District Medical Officer, South Kanara.

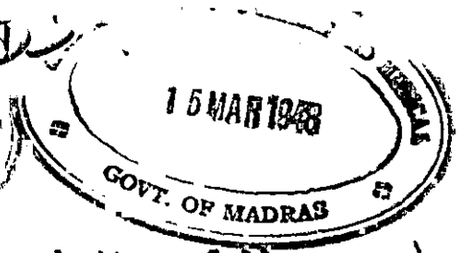

To

The Premier
Government of Madras
Madras

J.S.(P.H)
Please
put up
16/3
H.H (P.H)

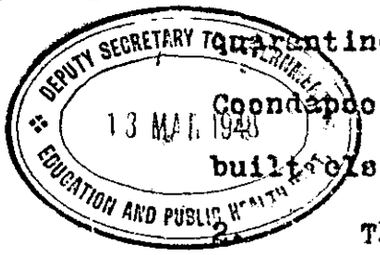

20322

The undersigned beg to submit as follows :-

1. That a petition was submitted by the undersigned in November last praying that the post mortem shed and quarantine shed attached to the Government Hospital Coondapoor South Kanara District may be kindly removed and built elsewhere.

2. That in pursuance of the said representations, the District Medical Officer South Kanara District was pleased to visit the place and he was fully satisfied that the above 2 buildings should be removed and built elsewhere. He was satisfied that the quarantine shed may be housed within the Hospital Compound and the post mortem shed may be built in the Government land a short distance away in Naribena.

3. That the undersigned are sorry to inform that no further steps appear to have been taken though the D.M.O. visited several months ago.

4. It is prayed that the matter may be kindly expedited and the demolition of these buildings and their construction elsewhere may be ordered as early as possible.

We beg to remain,

Coondapoor,

6th March 1948

1. M Ananthaya Advocate
2. [illegible] Advocate
3. [illegible] ed Officer.
4. [illegible]
5. [illegible]
6. [illegible] Advocate
7. [illegible] Advocate
8. [illegible] Advocate.

[illegible], Advocate

[illegible]

Copy to

1. The Minister for Public Health Govt of Madras
2. The District Medical Officer, South Kanara.

9 E & P.H. (D3) Deptt.

From Sri M.Ananthayya and others Coondapur dated 27-11-47.
From the S.G. R.No. 10477-M-1 dated 16-1-48.

Buildings - Government Hospital coondapur - Shifting of the postmorten shed.

Memo No. 9495/-3 D3 P.H dated 1-7-48

The Surgeon-General is requested to ~~submit~~ furnish an estimate of the cost involved in the proposal to shift the existing postmortem shed in the Government Hospital Coondapur to the Ghandi Maidan near the Protestant Cemetry and to ascertain and report whether the petitioners ~~is~~ are willing to bear half of the cost involved.

23/3/48

The S.G.
S.C.

Ref. 104771 -M I/47,

Office of the Surgeon-General with the Government of Madras, Madras 6, Dated 7-5-48.

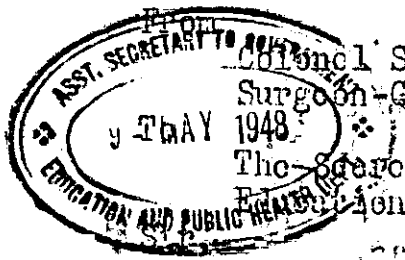

From

Colonel S.L.Bhatia, CIE.MC.MA.MD (CANTAB) FRCP(LOND)-FRS(E), Surgeon-General with the Government of Madras.

To

The Secretary to Government, Education and Public Health Department, Madras.

Sub: Buildings -Government Hospital, Coondapur - Shifting of the Postmortem shed.

Ref: Government Memo No.94958/47-3 D3 P.H., dated 1-4-1948.

34266

The District Medical Officer has been requested to furnish an estimate of the cost involved in the proposal to shift the existing postmortem shed in the Government Hospital, Coondapur to the Ghandi Maidan near the Protestant Cemetry and also information regarding the willingness of the petitioners to bear half the cost involved. His reply ~~will be sent to Government~~ is awaited in the matter.

p.t.o

On receipt of a reply will be sent to Government.

Your obedient servant,

for Surgeon-General with the
Government of Madras

RS/7.5

Medical Department.

From

Colonel S.L. Bhatia, CIE. MC. MA. MD(Cantab.), FRCP(Lond.), FRS(E),
Surgeon-General with the Government of Madras, Madras 6.

To

The Secretary to Government,
Education and Public Health Department, Madras.

Ref. 104771-M1/47 dated 1-6-1948.

Sir,

Sub:- BUILDINGS- Government Hospital, Coondapur - Shifting of the postmortem shed.

Ref:- Government Memorandum No.94958/47-3 D3 P.H., dated 1-4-48

===

In continuation of this office letter No.104771-M1/47 dated 7-5-48 I forward herewith for the information of Government a copy of letter received from Sri M. Ananthayya, Advocate, Coondapur one of the Signatories of the Petition.

12316

The statement made by the Advocate regarding the contribution of half the cost in the shifting the Post Mortem shed is reasonable. The cost of estimate involved in the proposal to shift the existing post-mortem shed in the Government Hospital, Coondapur to the Gandhi Maidan near the Protestant Cemetry called for from the Public Works Department has not yet been received and on its receipt a reply will be sent to Government.

Your obedient servant,

for Surgeon-General
with the Government of Madras.

p.t.o.

Copy of letter from Sri M. Ananthaya, Advocate, Coondapoor.

I am in receipt of your letter dated 26-4-48 and the reminder dated 11-5-48. As I was out of station for some time I could not reply earlier. I regret the delay.

With regard to the payment of half the cost of removing the sheds I wish to bring ~~this~~ to your kind notice that the removal was requested not on individual personal grounds but on account of the inconvenience and annoyance caused to the public who frequent the Sub-Magistrate's Court. Further there is a temple close to the Post Mortem Shed drawing Tasik from the Government. You may well appreciate the feeling of the persons who frequent this temple when it is less than 15 to 25 yards from the post mortem shed.

Under these circumstances I wish to inform you that it may not be fair to ask anyone individual to bear half the cost of reconstruction though I appreciate that the Government will have to incur the expenditure for the public good. I hope you will kindly persuade the Government to bear all the expenditure, since the removal of the sheds is not for the sake of any one individual but for the good of the general public and request them to remove the sheds at an early date.

True copy.

for Surgeon-General with the Government of Madras.

V.E.2/6.

E & H Dept.

Jt S G's further report referred to at 'A' on p 13 ante may be awaited till 10.7.48

PER 14.6.48

Sd/ 6/VI.

Medical Department.

From

Col.S.L.Bhatia,C.I.E-,M.C.,M.A.,M.D.,(Cantab),F.R.C.P., (Lond.) F.R.S., (E.)
Surgeon-General with the Govt. of Madras, Madras 6.

To

The Secretary to Government, Education and Public Health Department, Madras.

Ref.104771-MI Dated 23-6-48.

Sir,

Sub:- Buildings - Government Hospital, Coondapur - Shifting of the post-mortem shed.

Ref:- This office letter No. 104771-MI/47, dated 7-6-48.

In continuation of this office letter cited above, I forward herewith a plan and an approximate estimate amounting to Rs. 1550/- for shifting the post-mortem shed in the

-2-

473.9

Government Hospital, Coondapur to the Ghandi Maidan near the Protestant Cemetry.

Your obedient servant,

C. R. Srinivasagopalan

for Surgeon-General with the Govt. of Madras.

ST/24-6

24/6

SITE PLAN SHOWING PROPOSED POST MORTEM SHED AT COONDAPUR IN GANDHI MAIDAN NEXT TO PROTESTANT BURIAL GROUND.

Scale 1"=60'

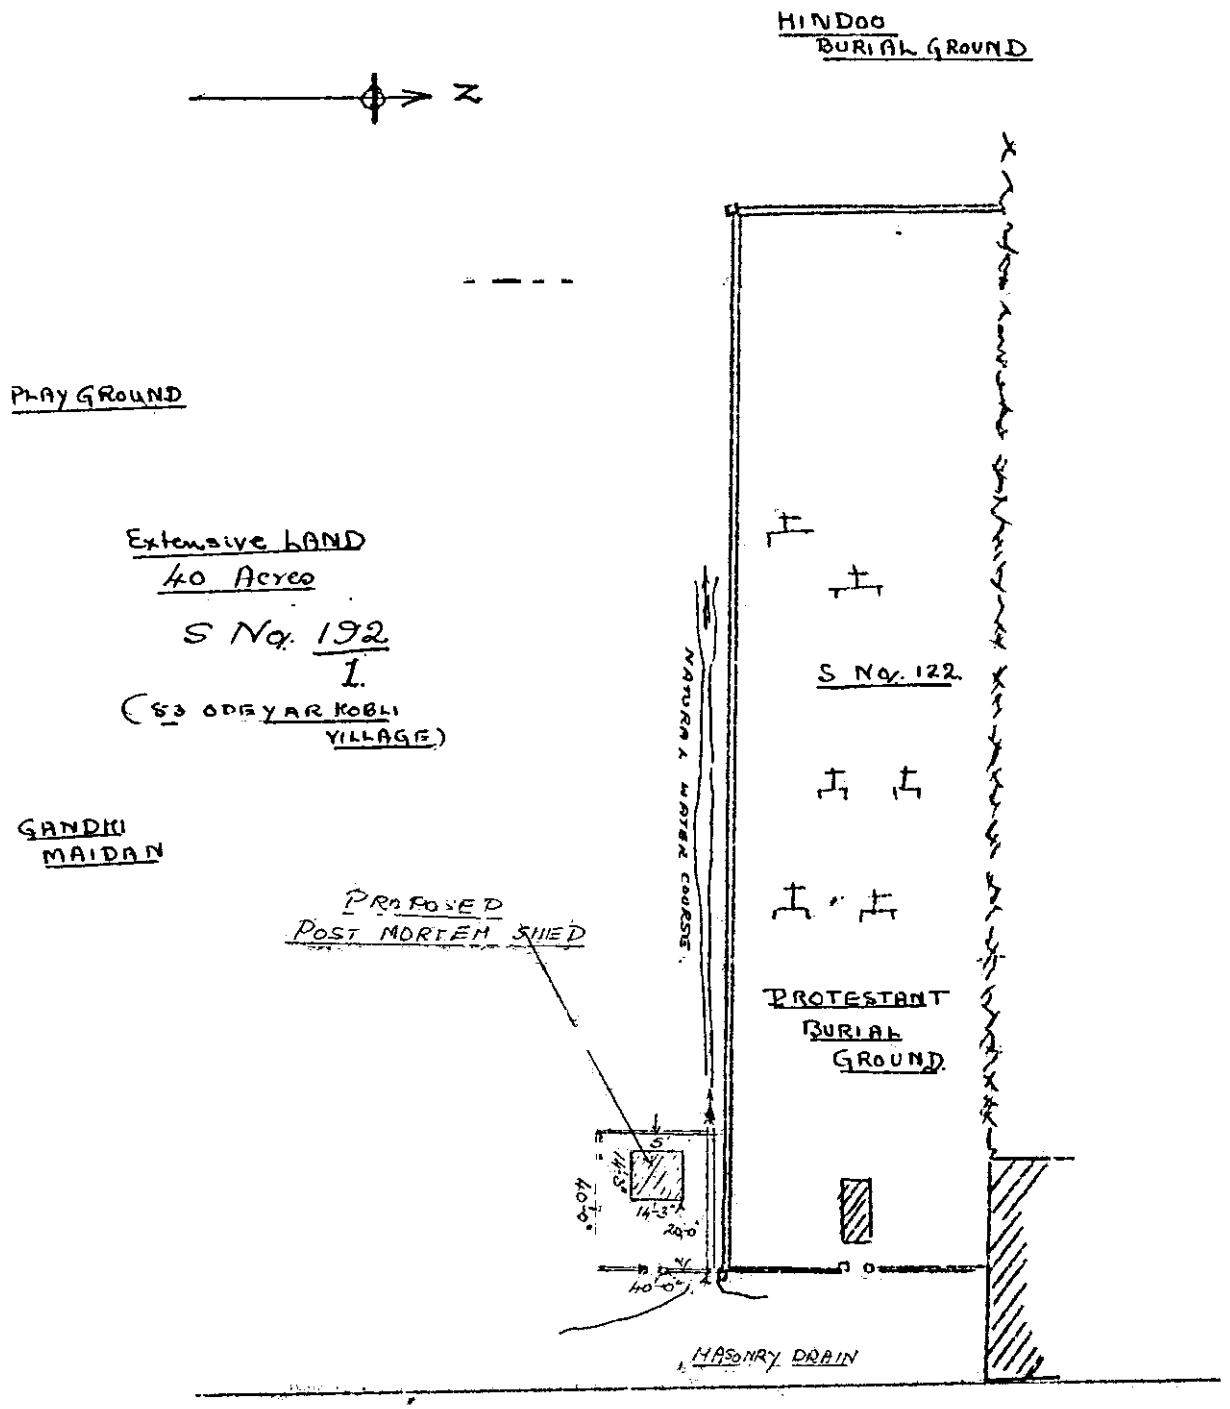

H Hanmanthe
25/5/48

Approximate Estimate for the Shifting of the existing Cart Stand at Condapur to a New Site Near the Protestant Burial Ground.

Quantity	Description.	Rate	Per	Amount	Total
1) 331 sqft	Approx Dismantling the Existing Cart Matam Shed near the Govt Hospital.	0/4/-	Sq.ft.	83	
2) 203 sqft	Constructing a new Post Mortem Shed with Plinth 16'-3" x 16'-3" and inside 12'-0" x 12'-0"	1/8/-	Sq ft.	313.	
3) Ls	for constructing a Compound wall with Soil raising ground, construction of a Masonry drain to lead off the water &c			480.	
4) Ls	Contingencies & fully supervision			74	
			Total	1550/-	
5) Ls	Credit for old materials			39/-	

Approximate

Abstract
25/5/48
SDO

Report to accompany the Estimate for Shifting the Existing Post-Mortem Shed at Condapur to the New Site near the Protestant Burial Ground.

Amount Rs. 1550/-.

This estimate is prepared as per requisition of the Dy Medical Officer to the Executive Engineer in his Roc no 12/48 D/26 dt 1.4.48 Communicated in Dy no 400 N/30.4.48.

The estimate provides for the Dismantling of the existing Cart Mate Shed near the Hospital, Construction of a New Cart matam Shed of size 12'x12' inside Measurements and plinth area 16'-3"x16'-3" or 203 Sq.ft. The estimate also provides for the construction of a C.wall on three sides and a water Drain to lead off the water.

The site selected is at the Road side next to the Protestant Burial Ground on the E. near the Gandhi Nagar. The Gandhi Nagar as I understand is the Military Camping Ground bearing S.No 192/1 of Ollagan Kodu Village in Condapur Taluk. A portion of land 40'-0" x 40'-0" next to the Burial ground is proposed for the Cart matam shed out of the Extensive land of 40 acres of the Gandhi Nagar. The Details are marked on the site plan enclosed.

Recommended
Dy Supdg Engr
SDO N.

Executive Engineer
25/5/48

Circle: Coimbatore

Division } S. Kamara.
District }

Section Roads.

Estimate - Abstract

Name of work: Approximate Estimate for the Shifting of the Existing Bus Station Shed to the New site in Ganesha Kovilam near the Protestant Burial Ground.

Amount Rs: 1550/—.

Ref: 1 sketch plan.

Approximate Estimate for the Shifting of the Existing ~~O.H. Shed~~ Post Mortem Shed at Coondapur to the New Site near the Protestant Burial Ground.

Quantity	Description.	Rate	Per	Amount	Total.
331 sq.ft	~~Demolish~~ Dismantling the Existing Post Mortem Shed near the Govt Hospital	0/4/-	Sq.ft.	83	
203 sq.ft	Constructing a new Post Mortem Shed with Plinth 14'-3" x 14'-3" and inside 12'-0" x 12'-0"	4/8/-	Sq.ft	918.	
L.S	for constructing a compound wall with gate raising ground, construction of a masonry drain to lead off the water etc			480.	
L.S	Contingencies & petty supervision			74	
			Total	1550	/-
L.S	Credit for old materials			50/-	

Approximate

Report to accompany the Estimate "Shifting the Existing Post-Mortem Shed at Coondapur to the New site near the Protestant Burial Ground."

Amount Rs 1550/-.

This estimate is prepared as per requisition of the Dt. Medical Officer to the Executive Engineer in his Roc No. 12/Gen D/26.4.48 Communicated in DR no 400 N/30.4.48.

The estimate provides for the Dismantling of the existing Post Mortem Shed near the Hospital, Construction of a New Post mortem Shed of size 12'x12' inside Measurements and plinth area 14'-3"x14'-3" or 203 sq.ft The estimate also provides for the construction of C.wall on three sides and a water Drain to lead off the water.

The site selected is at the Road side next to the Protestant Burial Ground ~~on the E~~ near the Gandhi Maidan. The Gandhi Maida as I understand is the Military Camping Ground bearing S.No 192/1 of Eddayarkkoli Village in Coondapur Taluk. A portion of land 40'-0" x 40'-0" next to the Burial Ground is proposed for the Postmortem shed, out of the Extensive land of 40 acres of the Gandhi Maidan. The Proposals are marked on the site plan enclosed.

28.5.48

25/5/48
SDP

Circle Coimbatore.

Division } S. Kavara.
District }

Section Godfi.

Estimate - Abstract.

Name of work: Approximate Estimate for the Shifting of the Existing Pod Mariamman Shed to the new site in Gandhi Kaidam near the Protestant Burial Ground.

Amount. Rs 1550/—.

Ref. 1 site plan.

C.F. 16.

DRAFT FOR APPROVAL.

	Date.	Initials.
When received for fair copying ..		
When copied ..		
When examined ..		
When signed ..		
When despatched.		

SUBJECT :— Buildings - Govt. Hospital, Coondapur. Shifting of the post mortem shed - Deferred.

READ AGAIN _____, dated _____ 19____

" " _____ " _____ 19____

READ *ALSO* :—

No. 7495-8 From the Advocate Petition No. _____, dated 22.11. 1947

" _____ " S.I.G. " 104771/71-1 " 16.1. 1948

" _____ " Advocate, petitioner S.G. " 104771/71/47 " 26.6. 1948 id 6-3-48

Order ~~Ms.~~ Resolution ~~Rout.~~ No. 2430. dated 15.7. 1948

104771-171/47 d. 7-6-48

Govt consider that the proposal to shift the post mortem

ahead in his first Hospital Coordaplan

& the Ghandi Maidan Clause should be deferred.

PER

7.7.48.

8/7/48

To

Cro 94-95-P

S & C. Hospt

D3.

p. 1 cf — From the Advocate, Coondapur dated 27.11.47

1 f — — the S.S R No 10477. M-1 dated 16.1.48

Bond drops - Govt Hospital Coondapur

Shifting of the postmortem shed.

Attention is solicited to the petition from the Advocate of Coondapur on p. 1 cf regarding the shifting of the post mortem shed and the Infectious Diseases shed in the Govt Hospital Coondapur to some other place. The S.S was consulted in the matter and his remarks are on pages 3-4 cf. He has also forwarded a copy of the D.M's letter b; 3 6 cf in which it is stated that the D.M.O had met the concerned petitioners and discussed the matter with them. The D.M.O has also

agreed to shift his existing Post mortem shed
in the Hospital to the Ghandi Maidan
near the Protestant cemetery ~~& in the circumstances~~
~~no further action is necessary in this~~
~~the papers may be lodged with reference to~~
~~the points at issue & the Case may be~~
~~circulated to D.H.(P.H.)~~ This was the S. G.

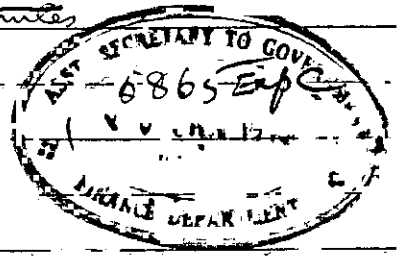

DM 29.1.48 agrees with the D.H.O. The proposal to shift the post mortem shed to Gandhi Maidan must necessarily involve some expenditure from the provincial funds. The question will have to be further examined only when the S.G. comes up with his proposals to work it. At present no further action seems called for. The Case may be circulated to H&M (PH) with reference to this minute to P.I.C. and Finance may see before circulation.

A

B

29/1

28/1/48 29.1.48 JS 29/1/48

Finance

a-one 94958-2D3
29.1.48

Finance (Exp C).

The petition at page 1/C, the remarks of the D.M.O, S. Kamala concerned and the S.G. at pp 3-4 C, and the notes of the E+P.H. Deptt, from page 1 above, may be perused.

2/ As pointed out by E+P.H at A on page 2 above, the transfer of the Post mortem shed to the Ghandiji Maidan must necessarily involve some expenditure. There is no indication in the file regarding the estimated expenditure. In view of the Hon'ble the Premiers' recent orders that no building construction should be taken up unless it is considered 'very immediate', it does not seem desirable to undertake the construction of a new Post-Mortem shed, at a different location, now, especially when the present shed has been existing for about 30 years in the same place. Finance may advise and the S.G. be informed that

(not part up)

R mpp 4 C

P.T.O

the proposal to transfer the shed to the Khandiji Maidan should be taken up for consideration when prices of material and labour are reduced to normal levels and the financial position of the Govt improves.

4 2 48

E & P.H. may be requested to take orders in Circulation, including Hon'ble the Finance Minister and the Premier, after obtaining an estimate of the expenditure involved, as to whether they propose to give effect to the proposal immediately.

4.2.48

4.2.48

4.2.48

E & P.H.

The connected papers relating to the proposal of the D.H.O. Sikandarabad to shift the post mortem shed in the Govt Hospital Compound to Gandhi Maidan 1/2 furlong away from the hospital do not throw any light except and in view of the Hon'ble Minister's ruling

Fin No 586-S&PC-1
5.2.48

p364

ASST. SECRETARY TO GOVERNMENT
865
5 - FEB 1948
EDUCATION AND PUBLIC HEALTH DEPTT.

V. pl ante.

that no building construction should be taken up unless it is considered immediate, Friends suggest that the proposal may be deferred till prices of building materials and labour come to somewhat normal level.

~~For orders where this has been~~ of Finance will be ~~accepted~~. ~~Accounts may~~ be circulated to ~~D H (P H), D H (Fin) and~~ D P, for orders.

The proposal at B on page 2 ante is for Harvel.

[signature] 17.3.48

If one petitioner is willing to bear half the cost, this work may be taken up.

[signature] 18/3 DH (PH)

A draft memo is submitted. Finance may see before issue

[signature] 24.3.48 - Finance

ASST. SECRETARY TO GOVERNMENT :: 26 MAR 1948 :: FINANCE DEPARTMENT

20439

PER 16-3-48

DEPUTY SECRETARY TO GOVERNMENT :: EDUCATION AND PUBLIC HEALTH DEPT.

18/3

PER 20-3-48

DP 24/3

U.O.No 94958-2B/48

24-3-48

B

Spoken to revised above Mr Mathew

pl see

24/3/48

23/3/48

23/3 MP

(Previous Finance note at pages 3-4 above) Finance (Exp C)

EP(H)'s Subsequent notes from the middle of page 4 above, the orders of H.M. (P.H.) thereon and the draft memo. below may be perused.

No Special remarks are called for in this department, at this stage

Q 30.3.48

Q 30.3.48 EP(H)

Memo. 20485 Sept 1

E.P.H. Dept

Cy. 30.3.48

Issue

[Issues Memo No 94958-3 dt. 31.3.48] ptcf

Please see the S. E.'s report at P/ 11-12 of. He will be reminded again on 6.4.48 if necessary

23820

EP 3/5/48

1-5-48

1415/48

DEPUTY SECRETARY TO GOVERNMENT
31 MAR 1948
EDUCATION AND PUBLIC HEALTH DEPTT.

p15 cf From the S. G. Ref no 10477/III dated 26.6.48

Please see the S. G's further report on pp 15-16 cf

The proposal relates to the shifting of the post mortem shed in the Govt Hospital Coondapoor to the Ghandi Maidan near the Protestant Cemetery.

p1 cf In their petition dated 24th November 1947, Sri Thirumalayya and others practising advocates in the Statutory Sub Magistrate's Court Coondapoor represented that the post mortem shed of the Govt Hospital Coondapoor being situated very near the Court might be shifted to some other place. The S. G who was consulted in the matter stated that the post mortem p3 cf shed might be shifted to the Ghandi Maidan near the Protestant Cemetery.

The M (PH) in that connection p5 and 6 minuted that if the petitioners were willing to meet half the cost, the work might be taken up. The S. G was therefore asked to report p9 cf as to the willingness of the petitioners to bear half the cost. He has stated that the petitioners are p13 cf not prepared to bear any portion of the expense for the reasons mentioned in the letter at p 14 cf.

The S. G has forwarded pp 17-19 cf a plan and an estimate amounting

Exp. C 93

Rs 1550 for the shifting of the shed to the Ghandi Maidan. In the circumstances stated by him in his letter at p 13 of it is for consideration whether the expe may be approved. P.W.D and Finance may see for remarks before circulation

There seems to be no urgency & the work may be deferred.

PER
29.6.48

2/7/48.

3/7/48

P.W.D / Finance

Dy (D)
3/7

P.W.D. (C)

U.O. No. 94958-4D
3.7.48

EP&H Deptt notes from p 7 ante may be perused. This deptt may agree with the views expressed by the Joint Secretary, EP&H Deptt. The file may be passed on to Finance Deptt.

ASSISTANT SECRETARY TO GOVERNMENT PUNJAB C 5 JUL 1948 4777 PUBLIC WORKS DEPARTMENT

5/7/48 8/7/48

Cs 5.7.48 Fin. (Exp. C.)

P.W.D U.O 4777 C/48-1
6/7/48.

Finance also agrees that the work may be deferred.

ADDITIONAL DEPUTY SECRETARY Exps 6 JUL 1948 48862 FINANCE DEPARTMENT

6.7.48

EP&H
Dy

Fin No 48862 Exp C-1
6.7.48

The case relates to the shifting of the post mortem shed in the Govt Hospital Compounds to the Ghandi Maidan. It is stated in the petition submitted by certain Advocates practising in the Sessions Court Amritsar and in the note at pp 7-8 ante. The cost is estimated at Rs 1550. EP&H (P.H.) Memo No 6 dated 15 pts ante

DEPUTY SECRETARY TO GOVERNMENT PUNJAB EDUCATION AND PUBLIC HEALTH p. 4 September 1948

It appears that if the petitioners are willing to bear half the cost, the work might be taken up. 50234

It is reported by the S.G that the petitioners (Advocates) are not prepared to meet any portion of the expe. It has therefore been suggested that the work may be deferred. P.W.D and Finance have agreed with the suggestion. For orders whether the S.G may be informed accordingly. Subject to orders a draft order is submitted for approval

PER p 14 ante

Finance Secy's note in the ma above M/s be deferred & the S.G informed accordingly.

CO 7/7

The file may be circulated

(P.H)

PER
7.7.48

8/7/48

917
10/2

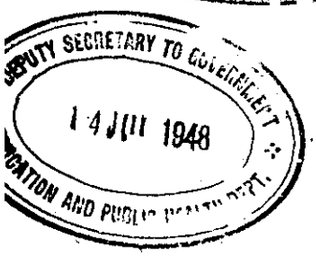

8/7/48

JS

13/7 HM(PH)